


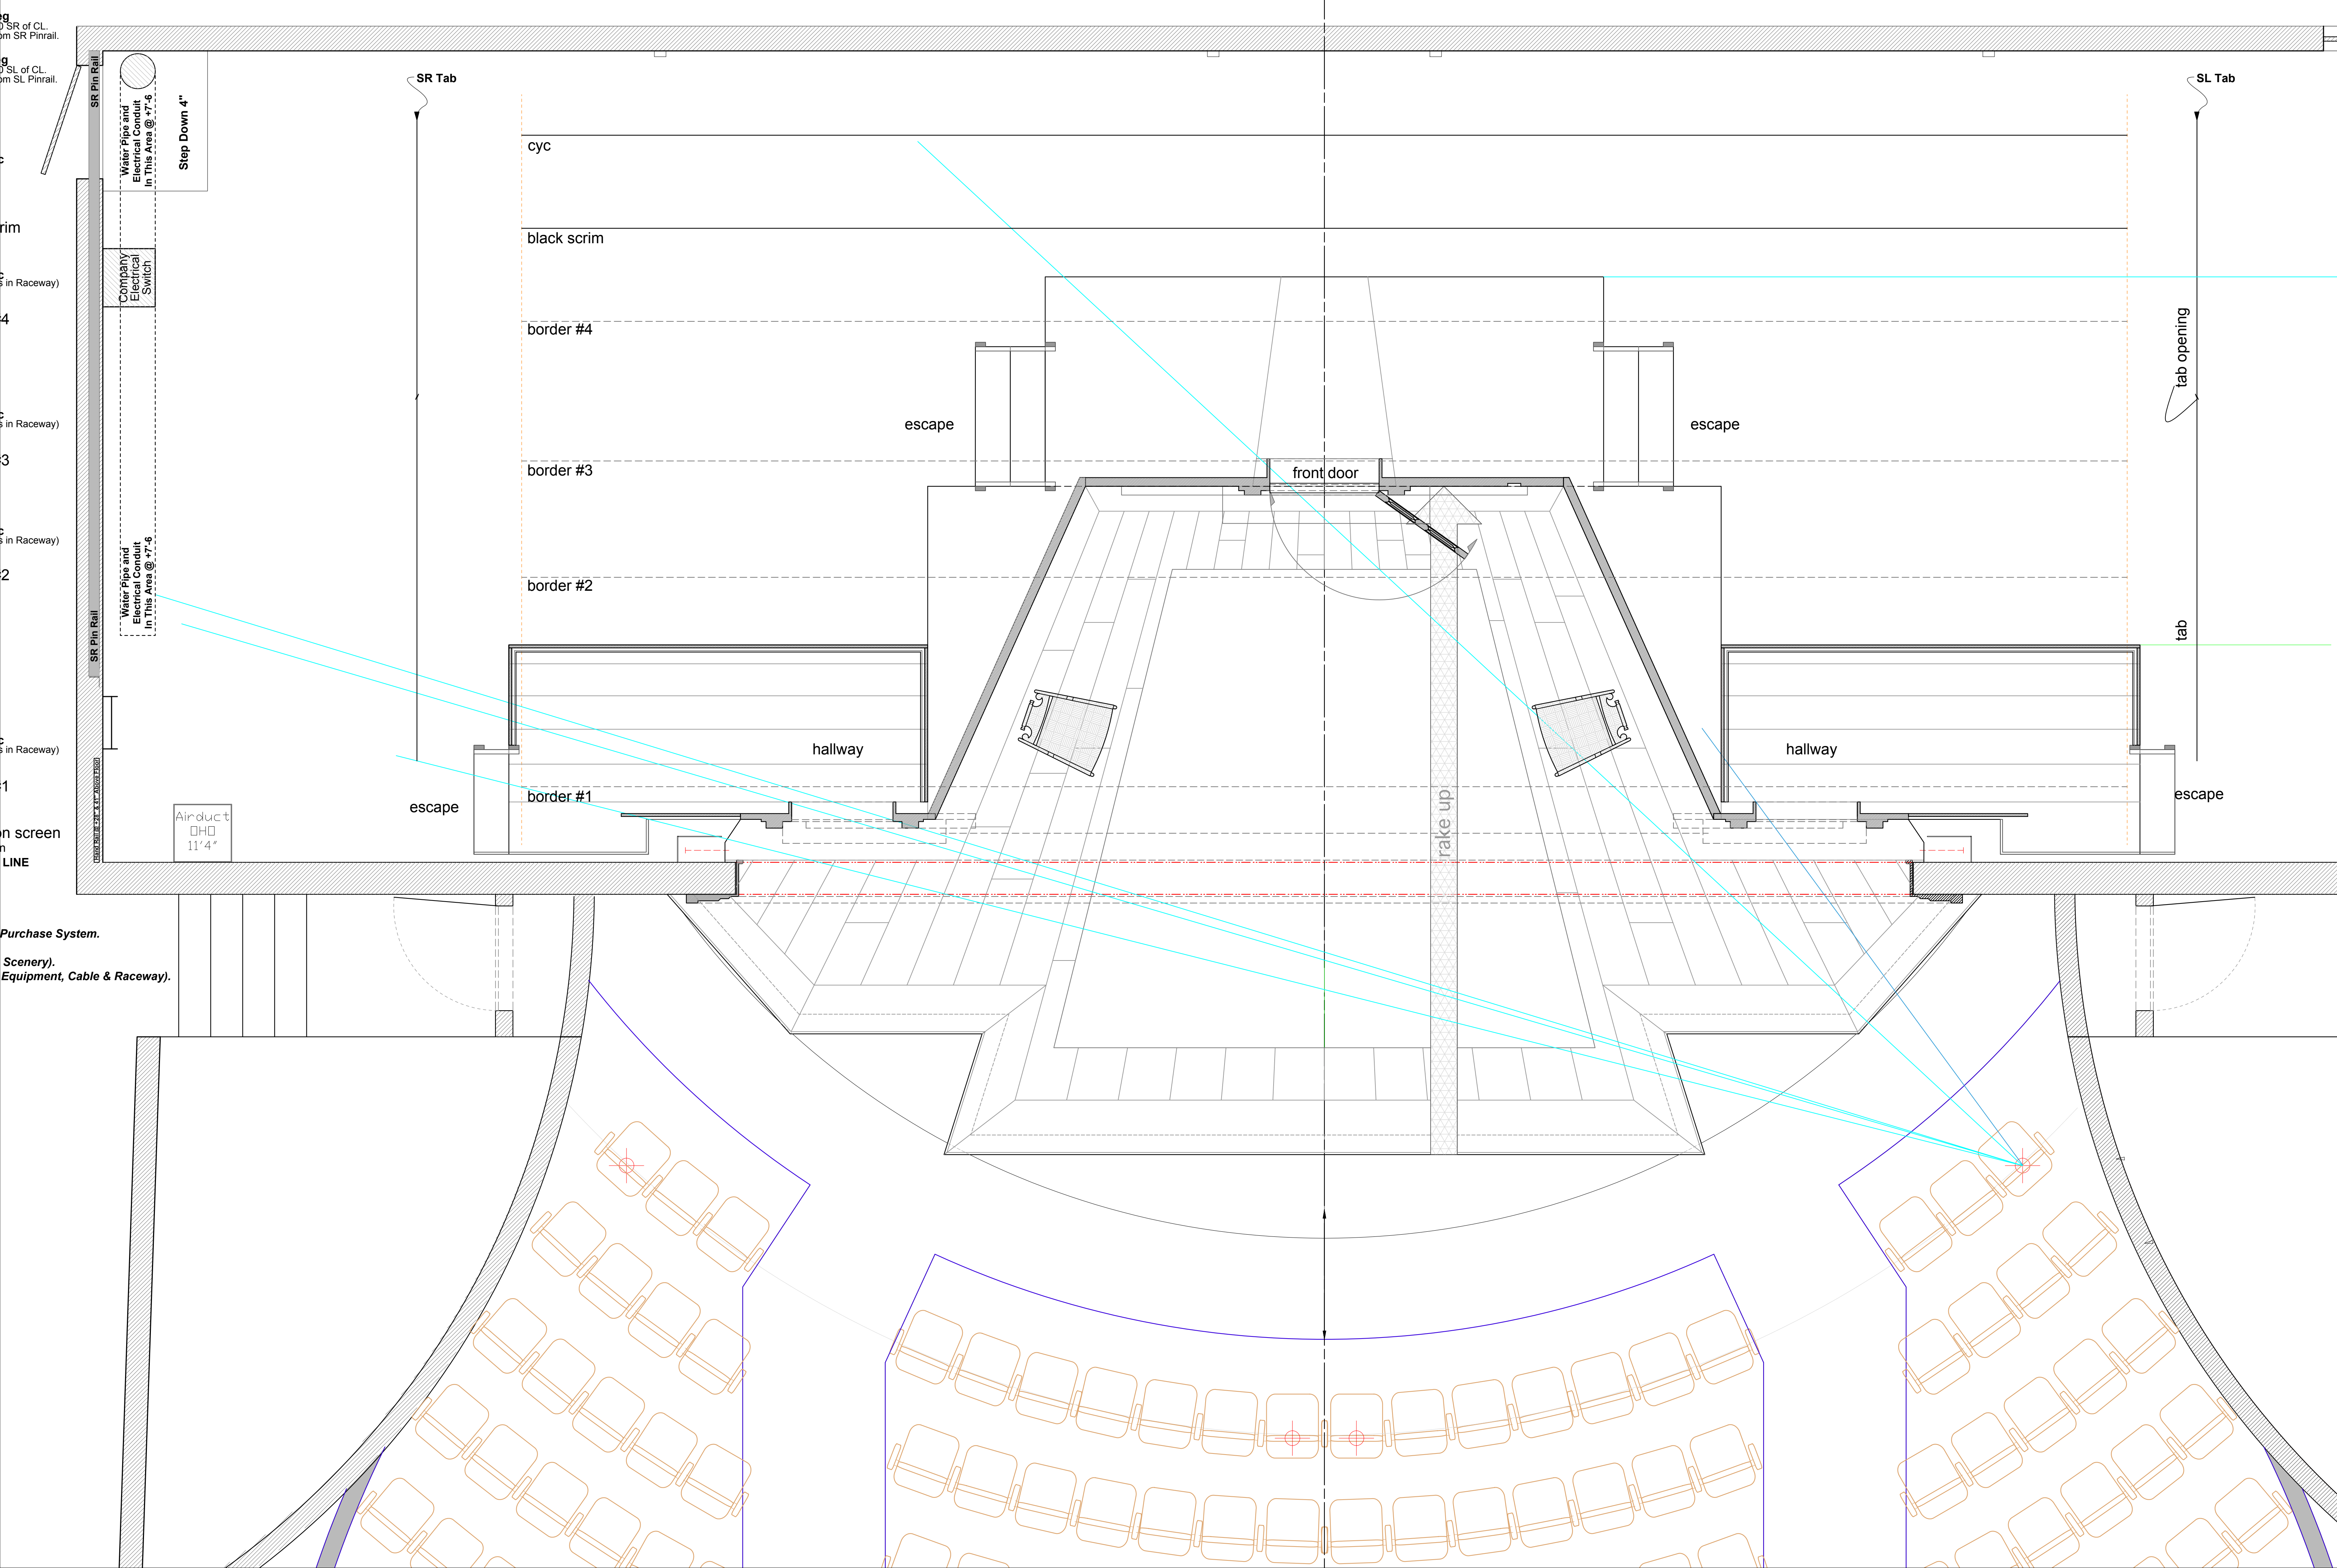

Purchase System.
Scenery).
Equipment, Cable & Raceway).

Revisions

11-19-2018

Scale
1/2"=1'0"


Designed by Anne Mundell
amundell@andrew.cmu.edu
412.260.4521
www.mundellacademic.com

Directed by
J. Barry
Lewis

The Maltz Jupiter Theatre Presents
A DOLL'S HOUSE
PART 2



vanishing point
for planks (on CL)

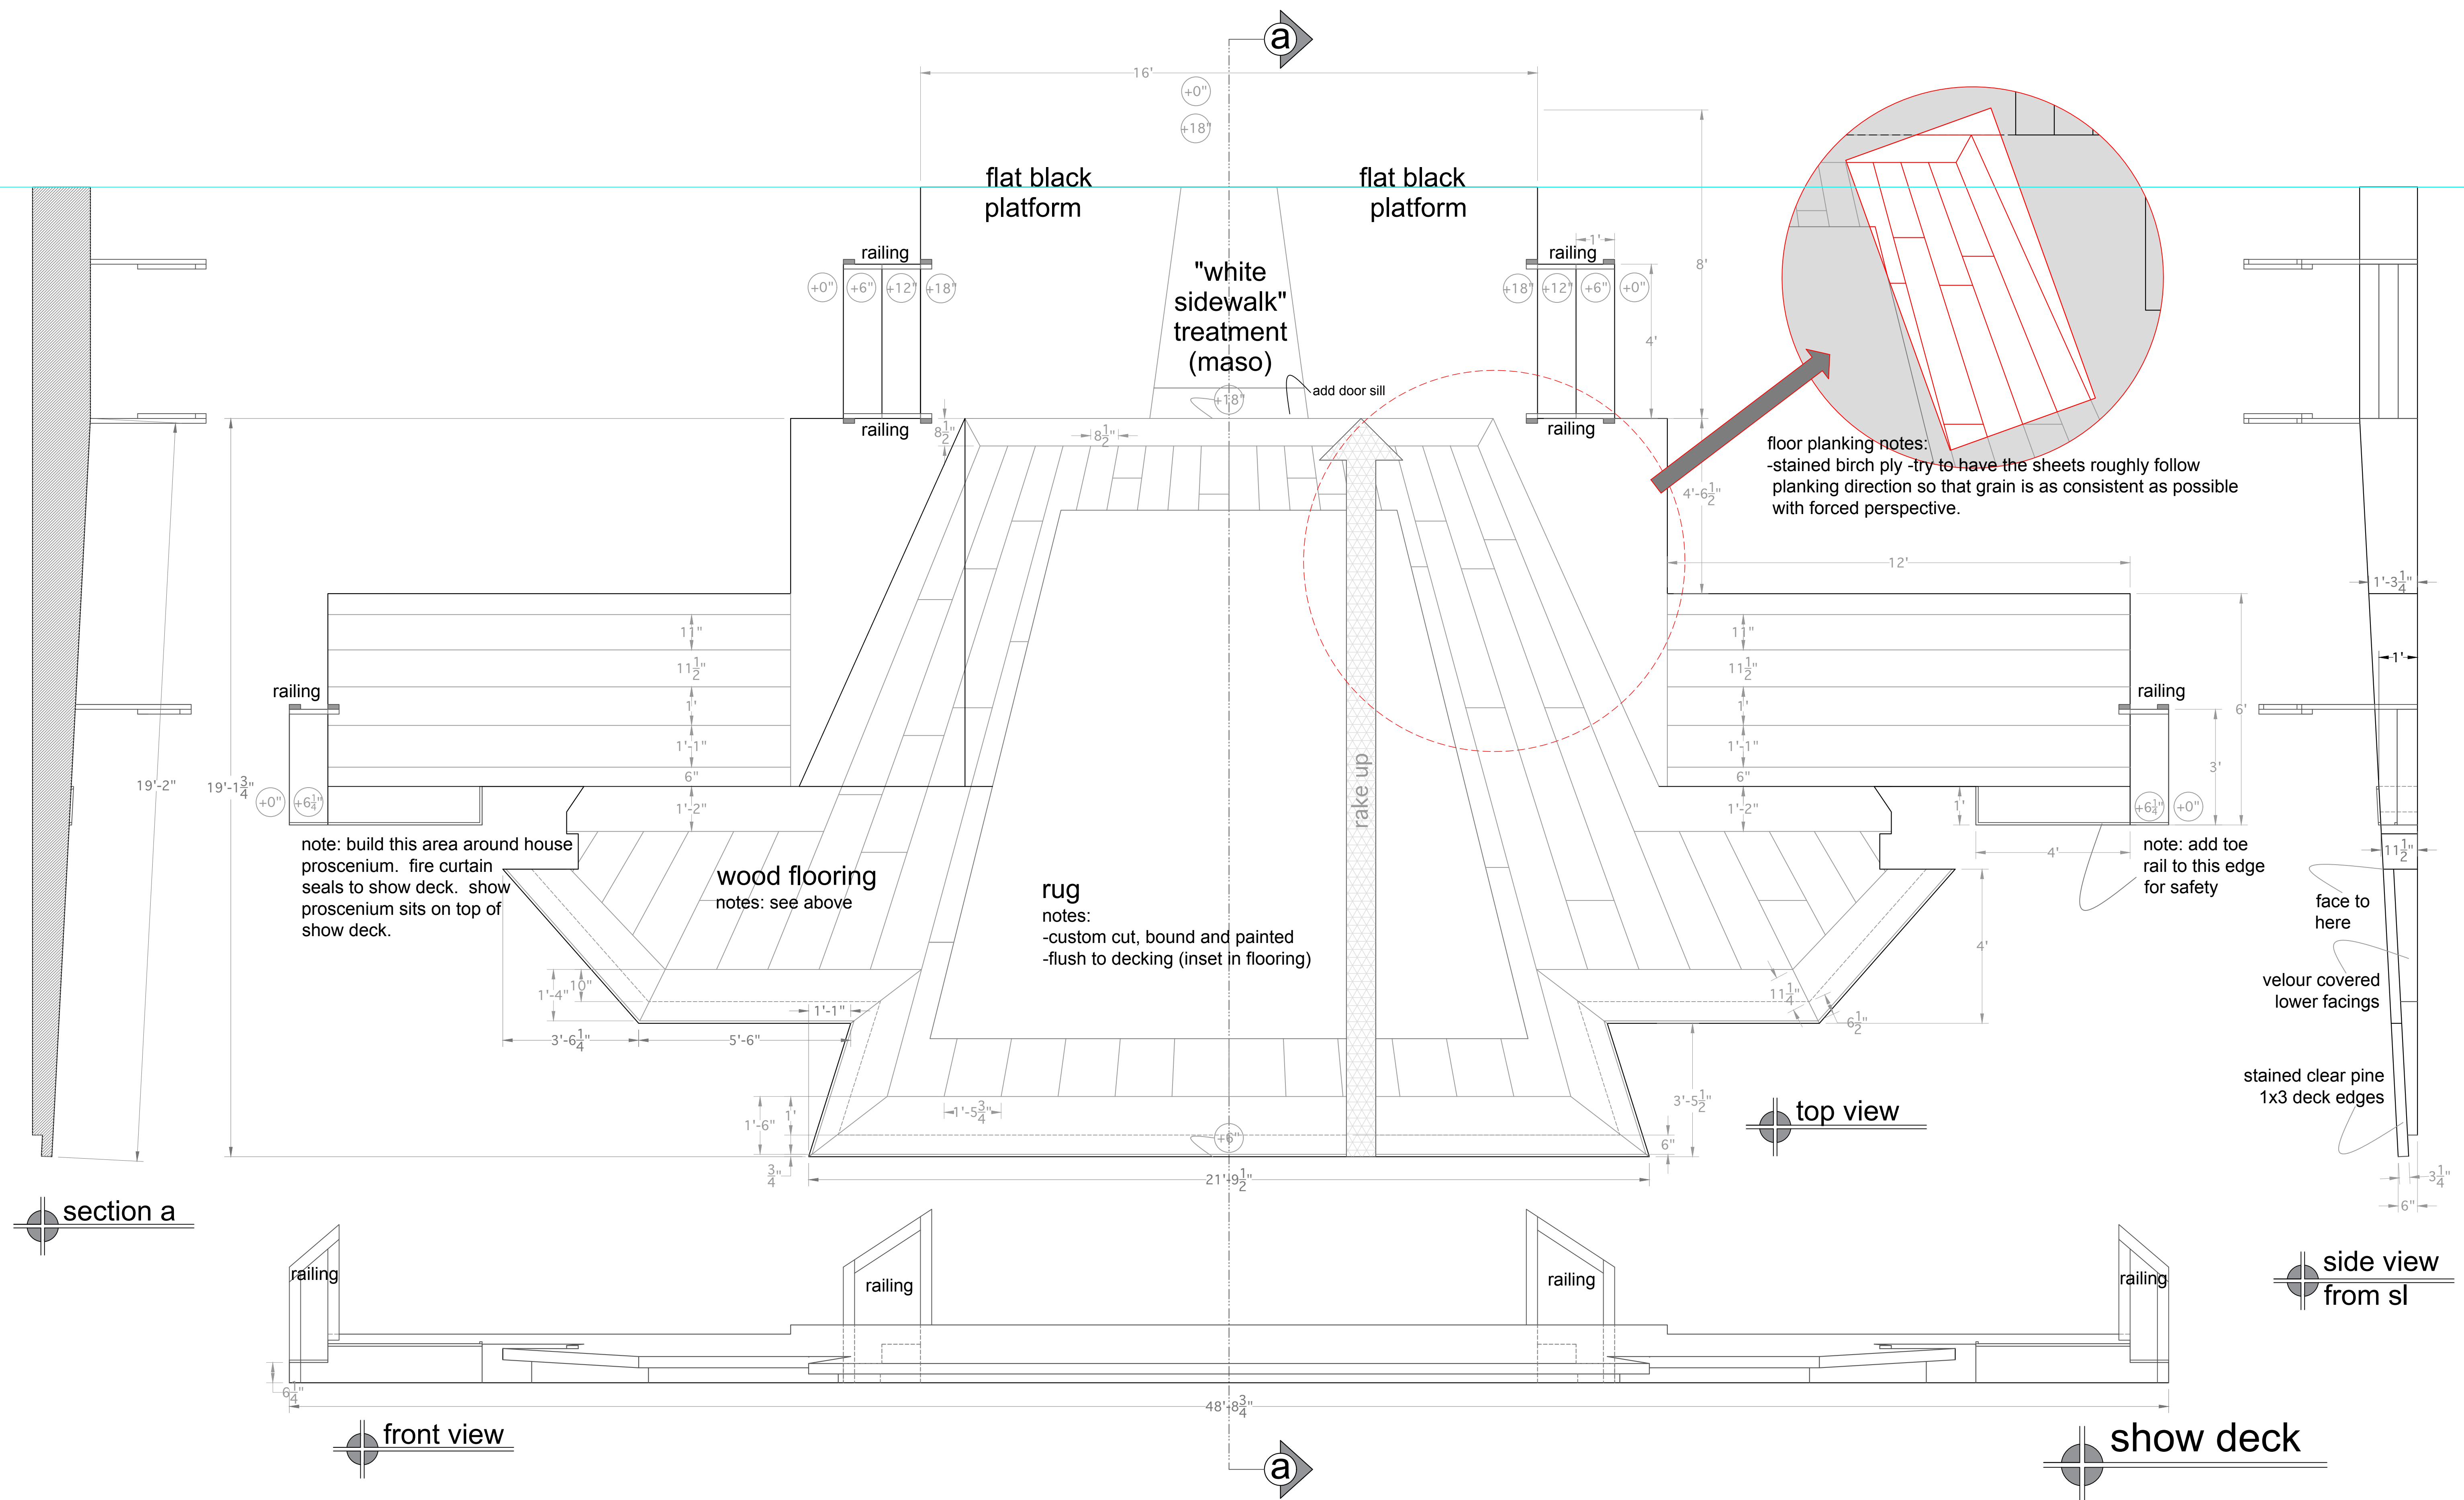

REVISIONS



0107-G1-11

Scale
1/2"=1'0"

Designed by Anne Mundell
amundell@andrew.cmu.edu
412.260.4521
www.mundellacademic.com

Directed by
J. Barry
Lewis

The Maltz Jupiter Theatre Presents

A DOG'S HOUSE
PART 2

C/L
section

vanishing point
for planks (on CL)

a

flat black
platform

flat black
platform

"white
sidewalk"
treatment
(maso)

add door sill

floor planking notes:
-stained birch ply -try to have the sheets roughly follow
planking direction so that grain is as consistent as possible
with forced perspective.

note: build this area around house
proscenium. fire curtain
seals to show deck. show
proscenium sits on top of
show deck.

wood flooring
notes: see above

rug
notes:
-custom cut, bound and painted
-flush to decking (inset in flooring)

note: add toe
rail to this edge
for safety

face to
here
velour covered
lower facings
stained clear pine
1x3 deck edges

top view

side view
from sl

section a

front view

show deck

Revisions



11-19-2018

Scale
1/2"=1'0"


Designed by Anne Mundell
amundell@andrew.cmu.edu
412.260.4521
www.mundellacademic.com

Directed by
J. Barry
Lewis

The Maltz Jupiter Theatre Presents

A DOLLS HOUSE
PART 2



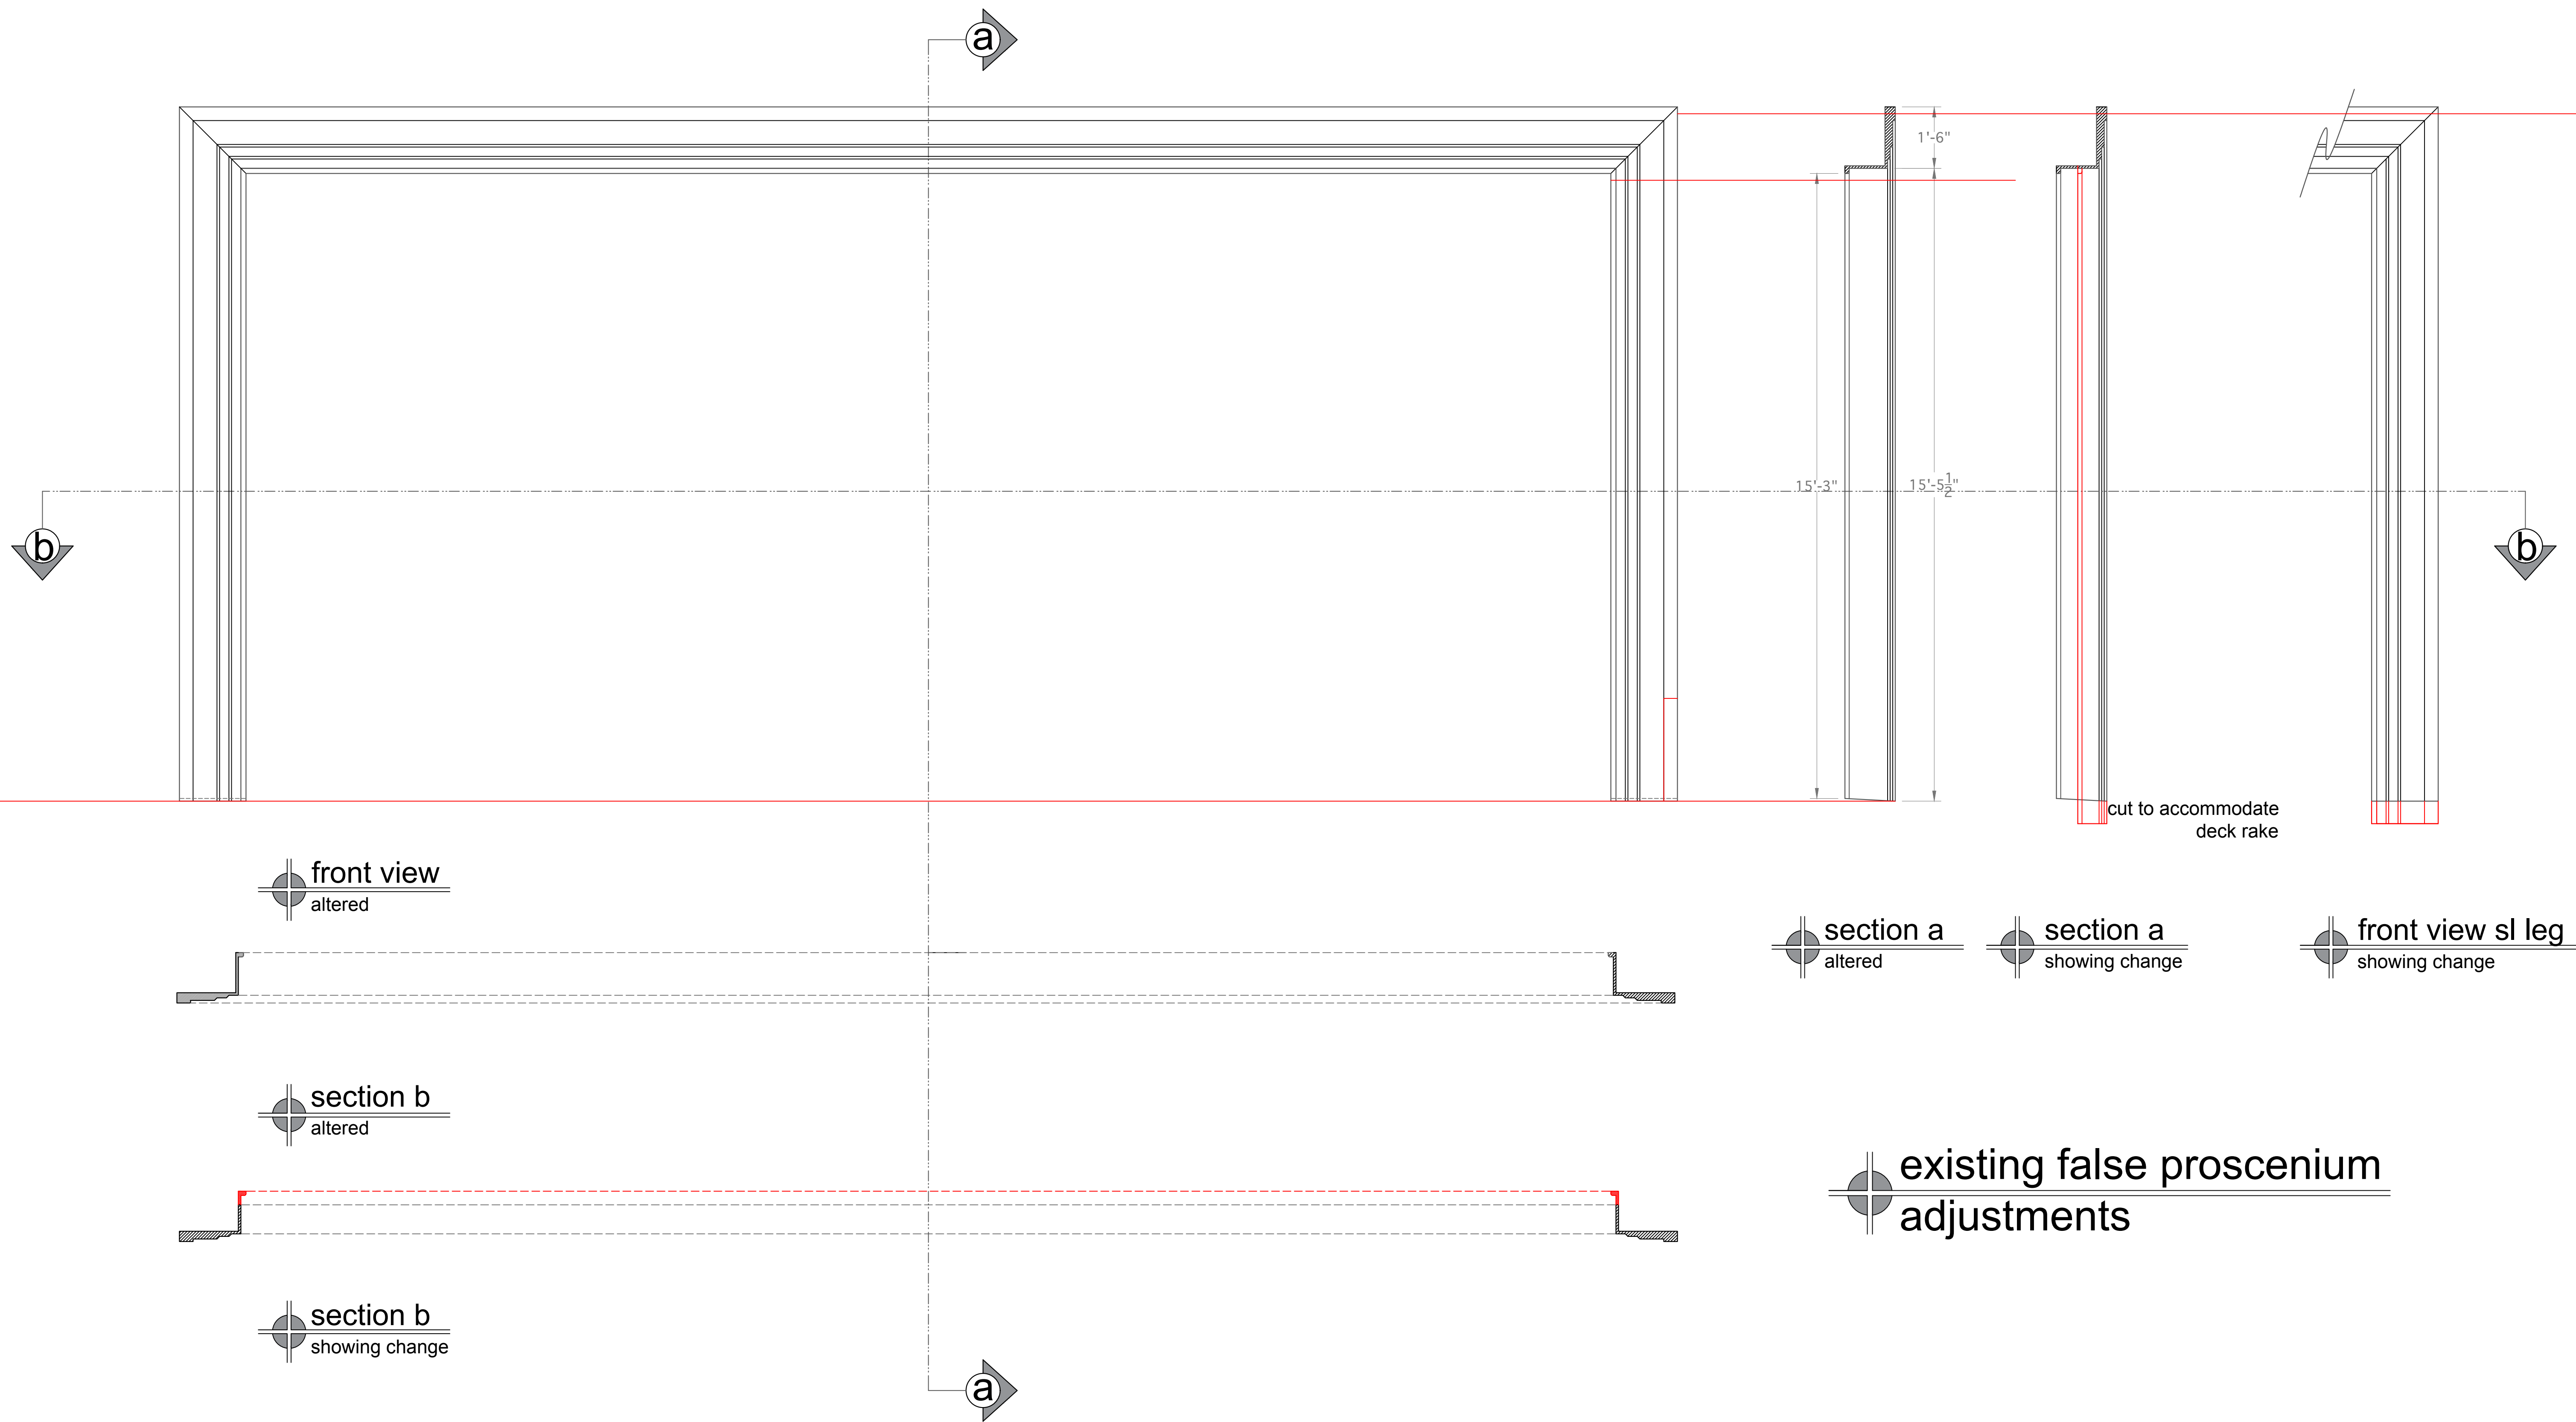

Revisions



11-19-2018

Scale
1/2"=1'0"

Designed by Anne Mundell
amundell@andrew.cmu.edu
412.260.4521
www.mundellacademic.com

Directed by
J. Barry
Lewis

The Maltz Jupiter Theatre Presents

A DOLL'S HOUSE
PART 2







- highest surface
- middle surface
- lowest surface

● wall depth and surfaces
unfolded front view
-walls will be highly textured
-top two layers should be foam
so we can chip away at the
edges
-bricks: <https://www.rosebrand.com/product2107/Vacuform-Turn-of-the-Century-Brick.aspx?tid=2&info=brick>
-tilt bricks to match perspective
lines



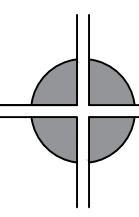


 wall texture
unfolded front view

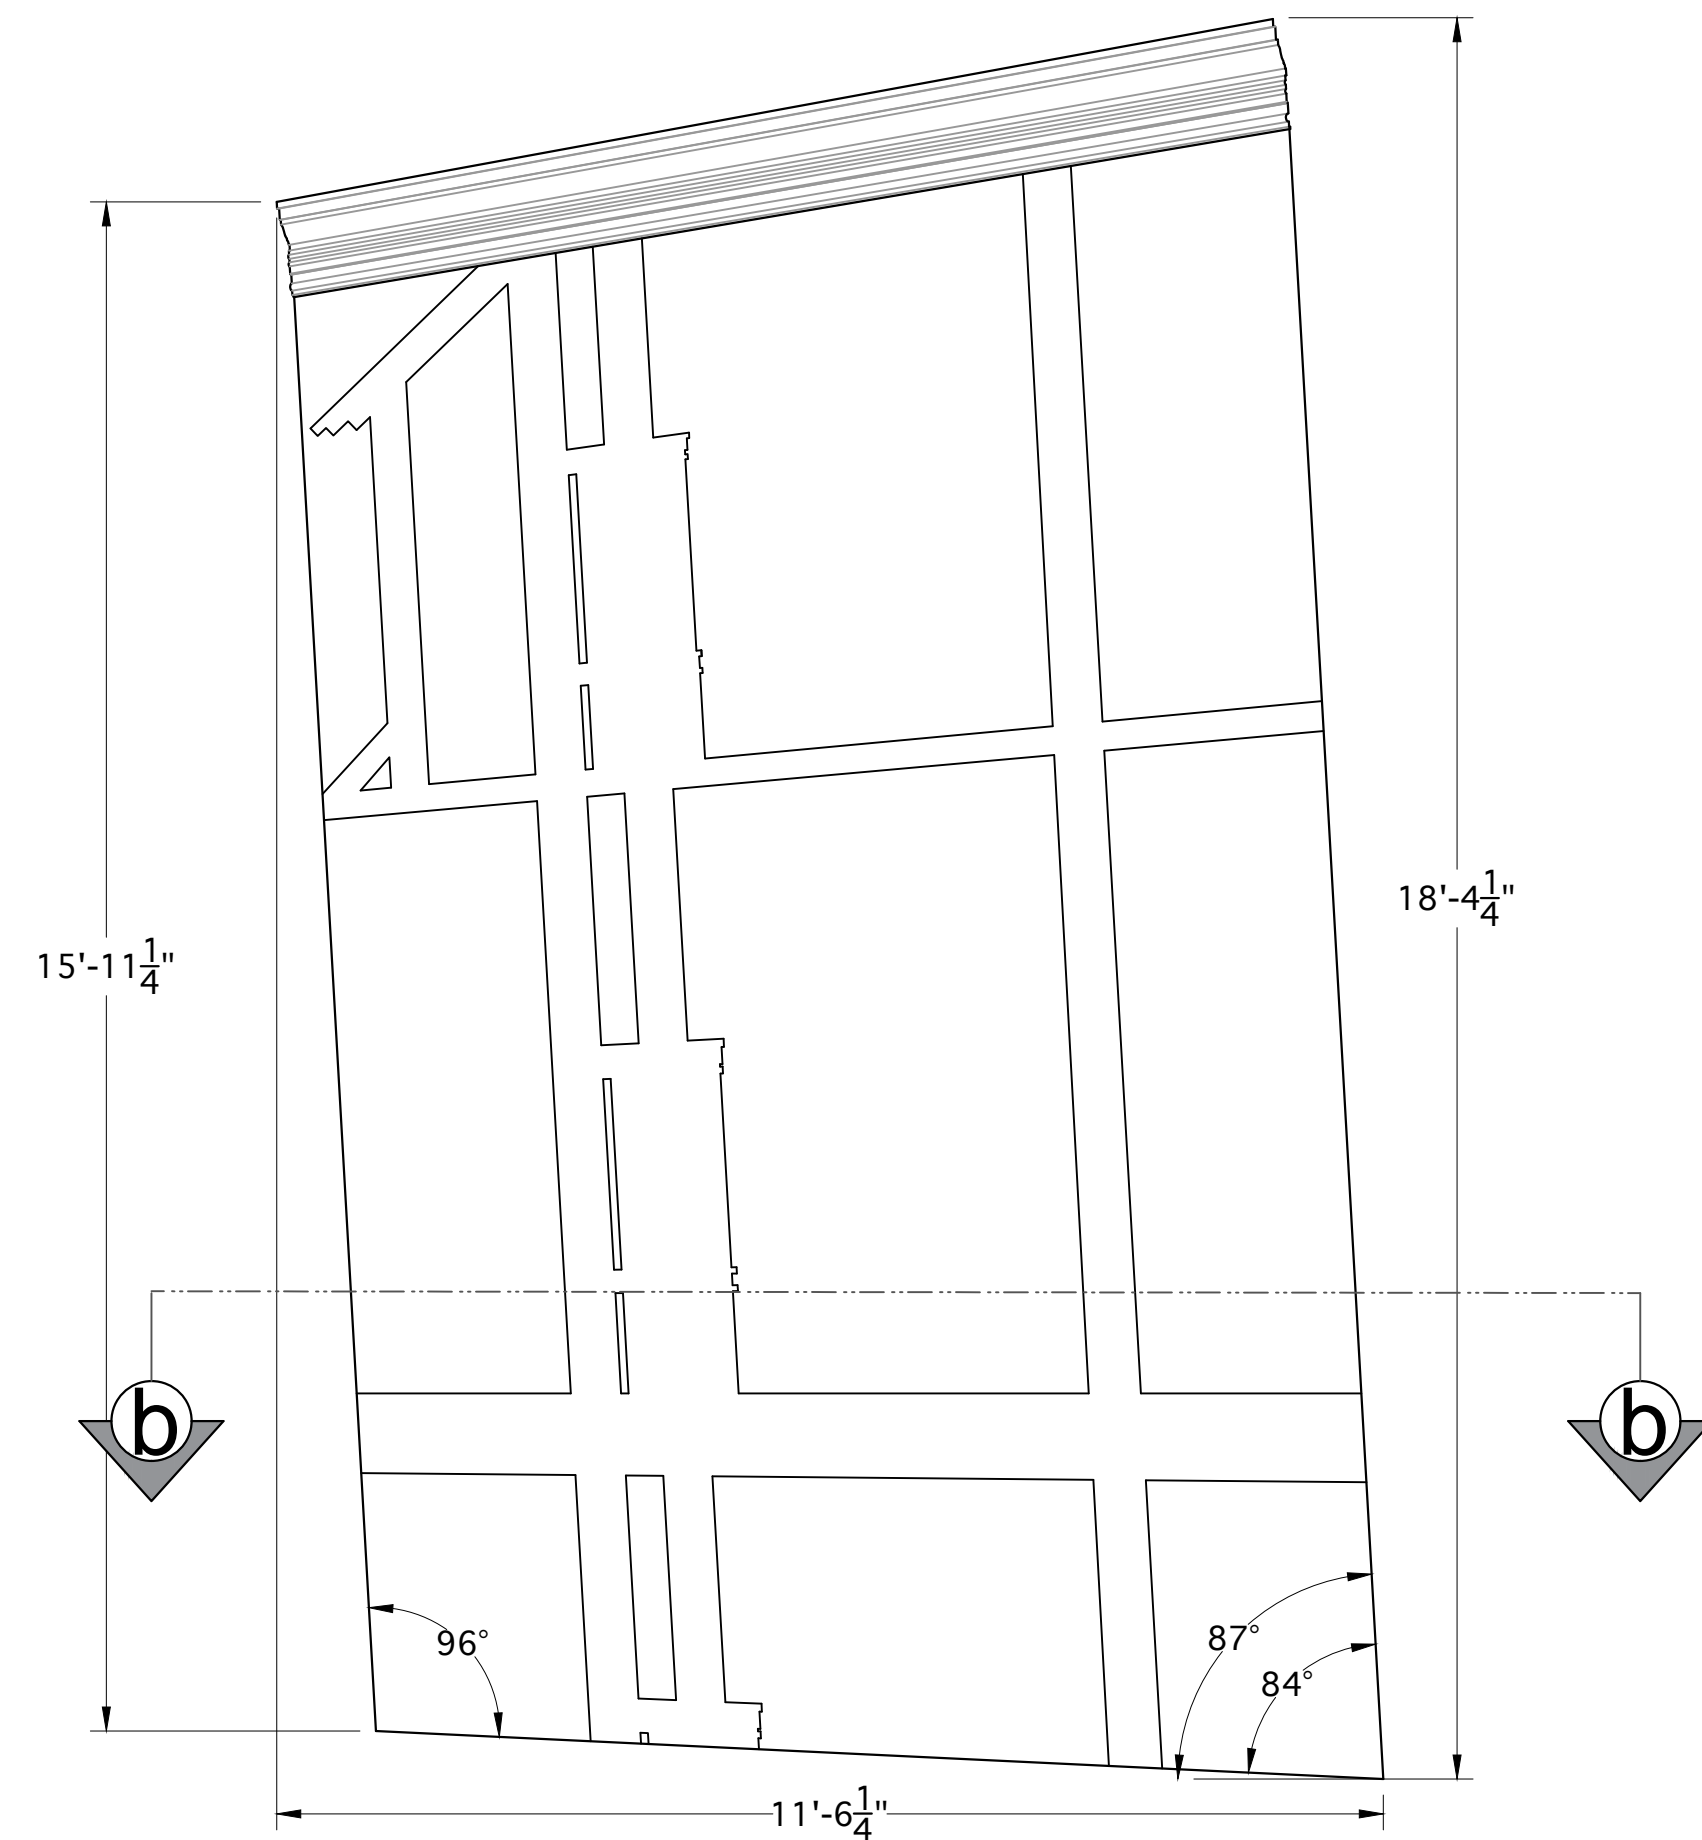


csl wall
elevation




csl wall
section b

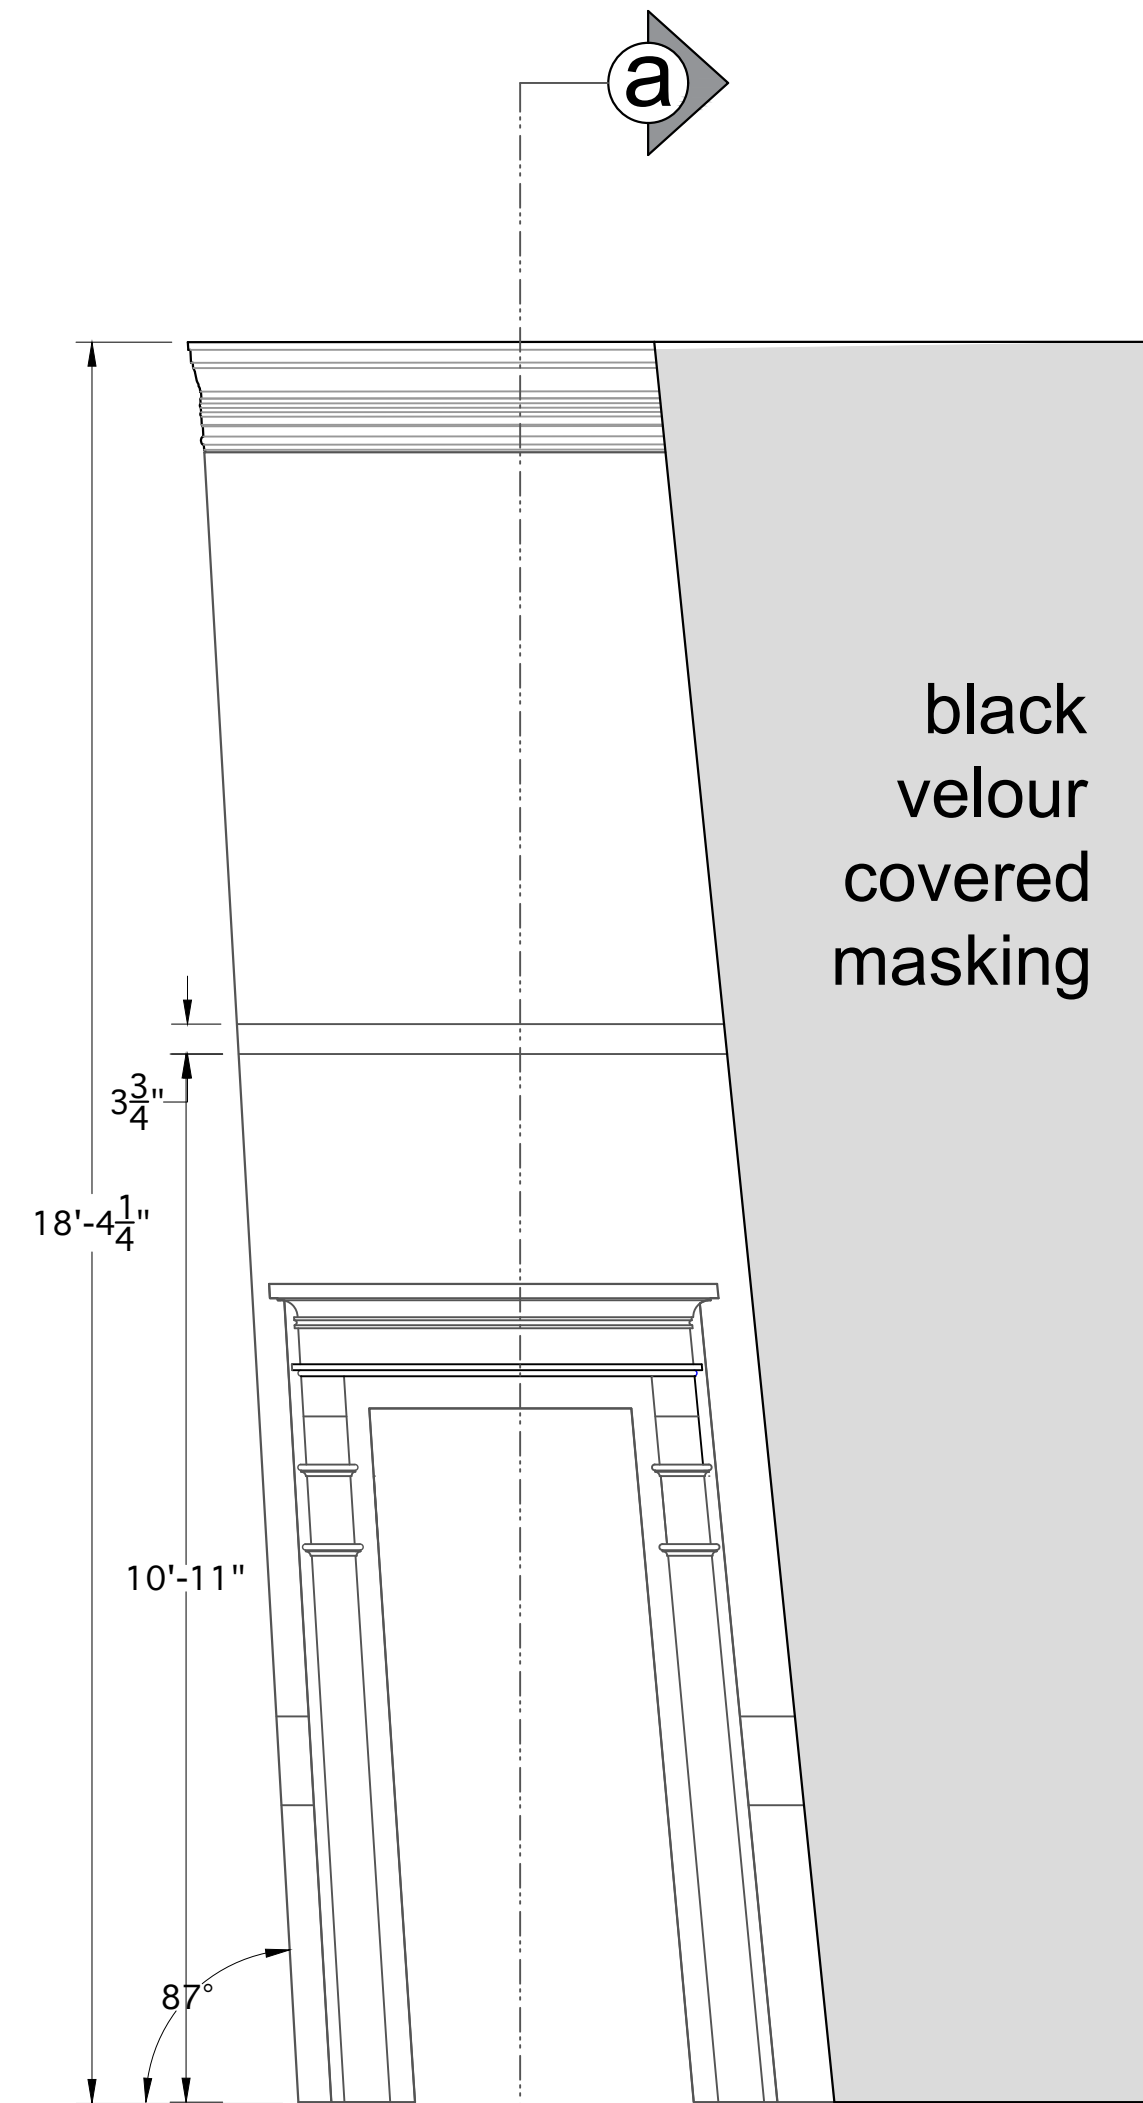

sl wall
elevation

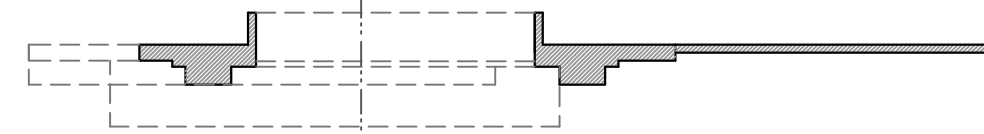

sl wall
plan

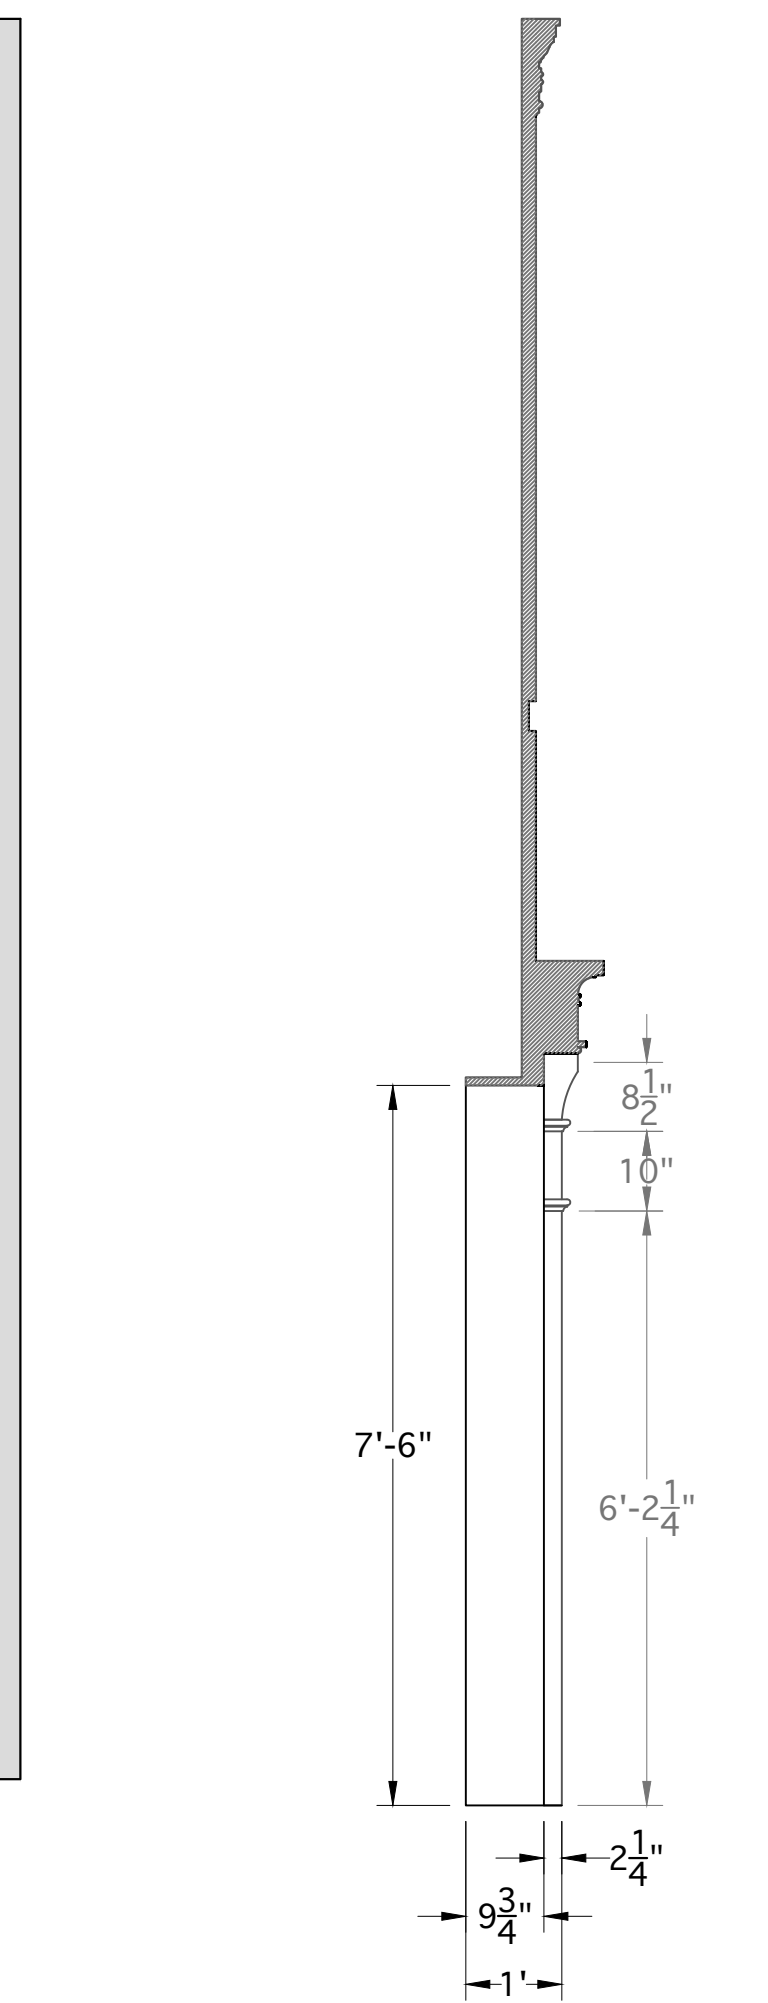

sl wall
section a

sl walls

Revisions



11-19-2018


Scale
1/2" = 1'0"




Designed by Anne Mundell
amundell@andrew.cmu.edu
412.260.4521
www.mundellacademic.com

Directed by
J. Barry
Lewis



The Maltz Jupiter Theatre Presents


A Doll's House
PART 2

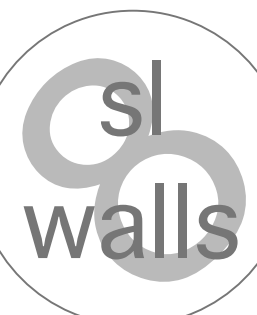

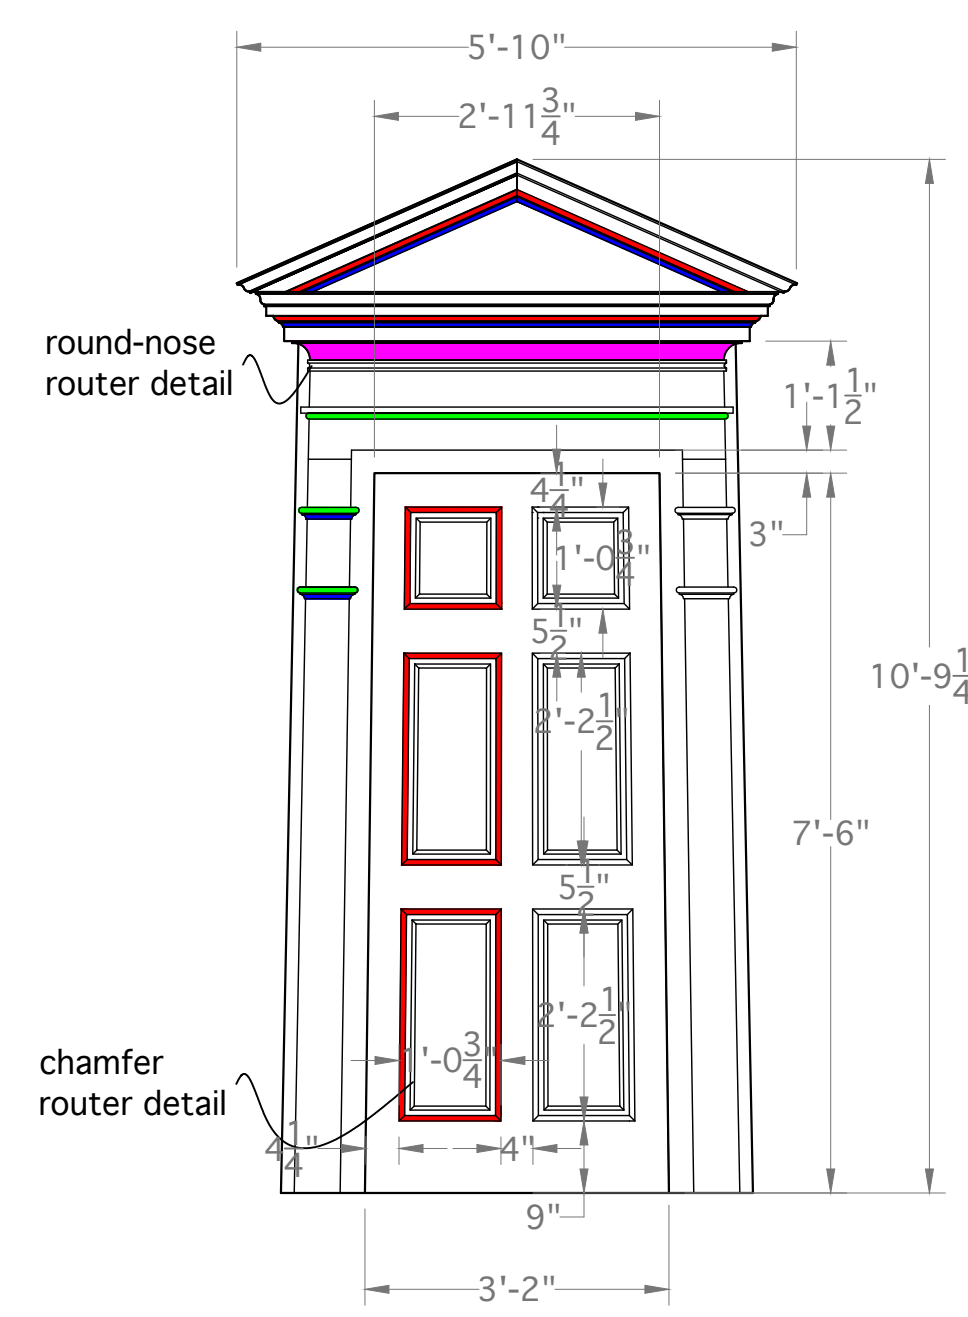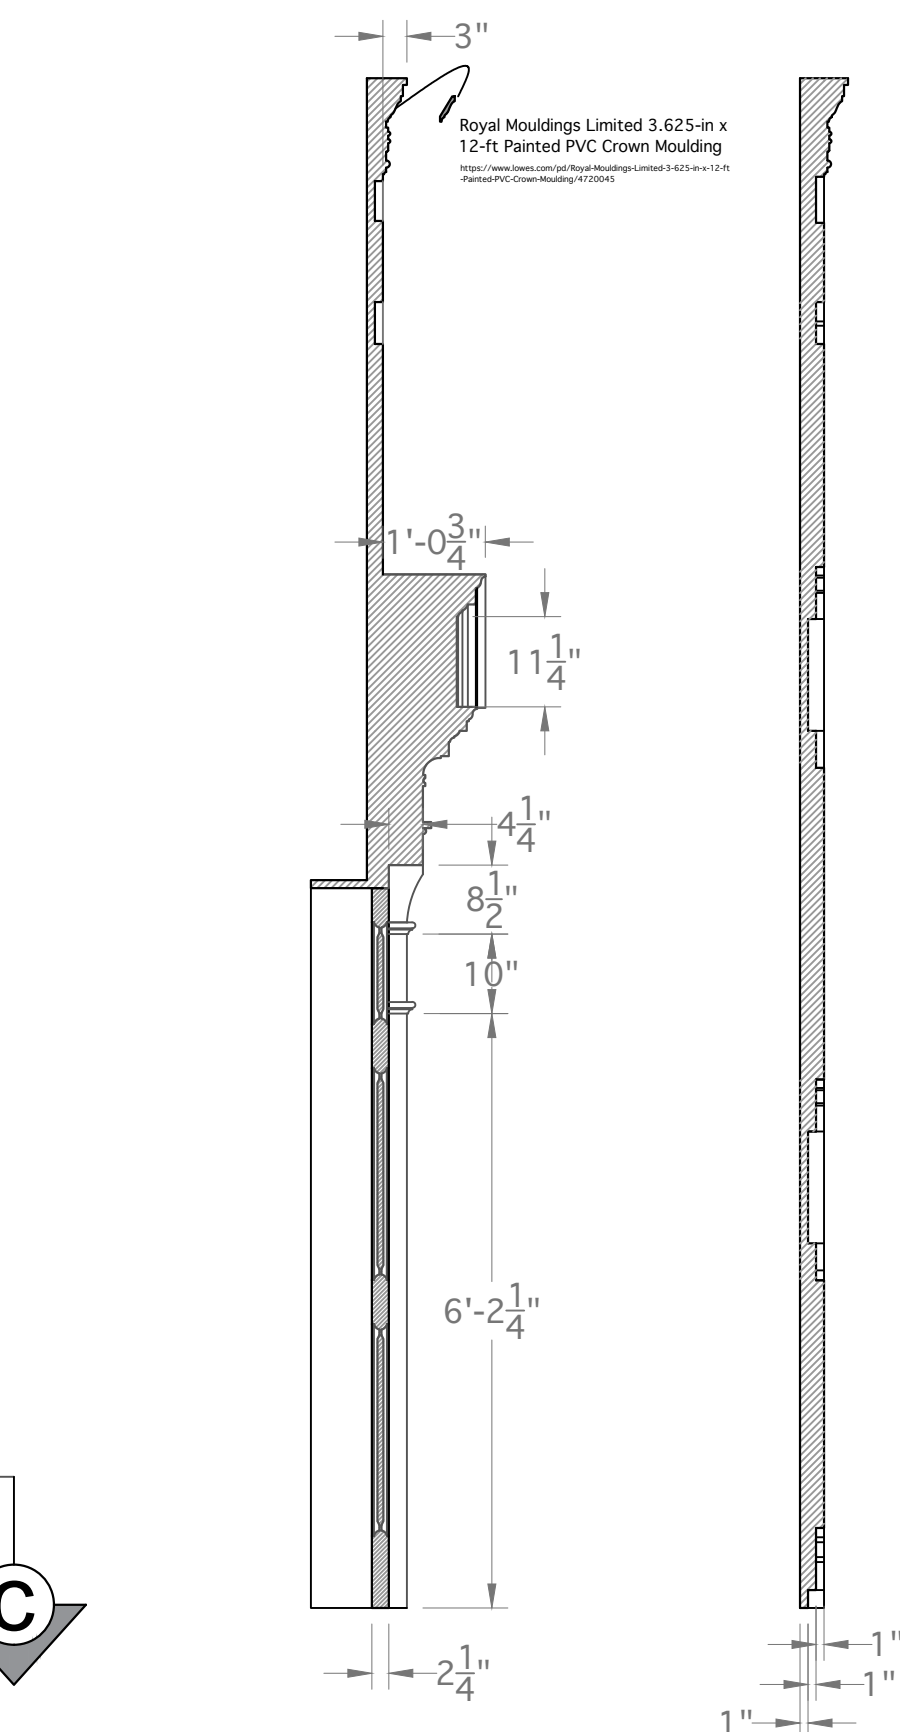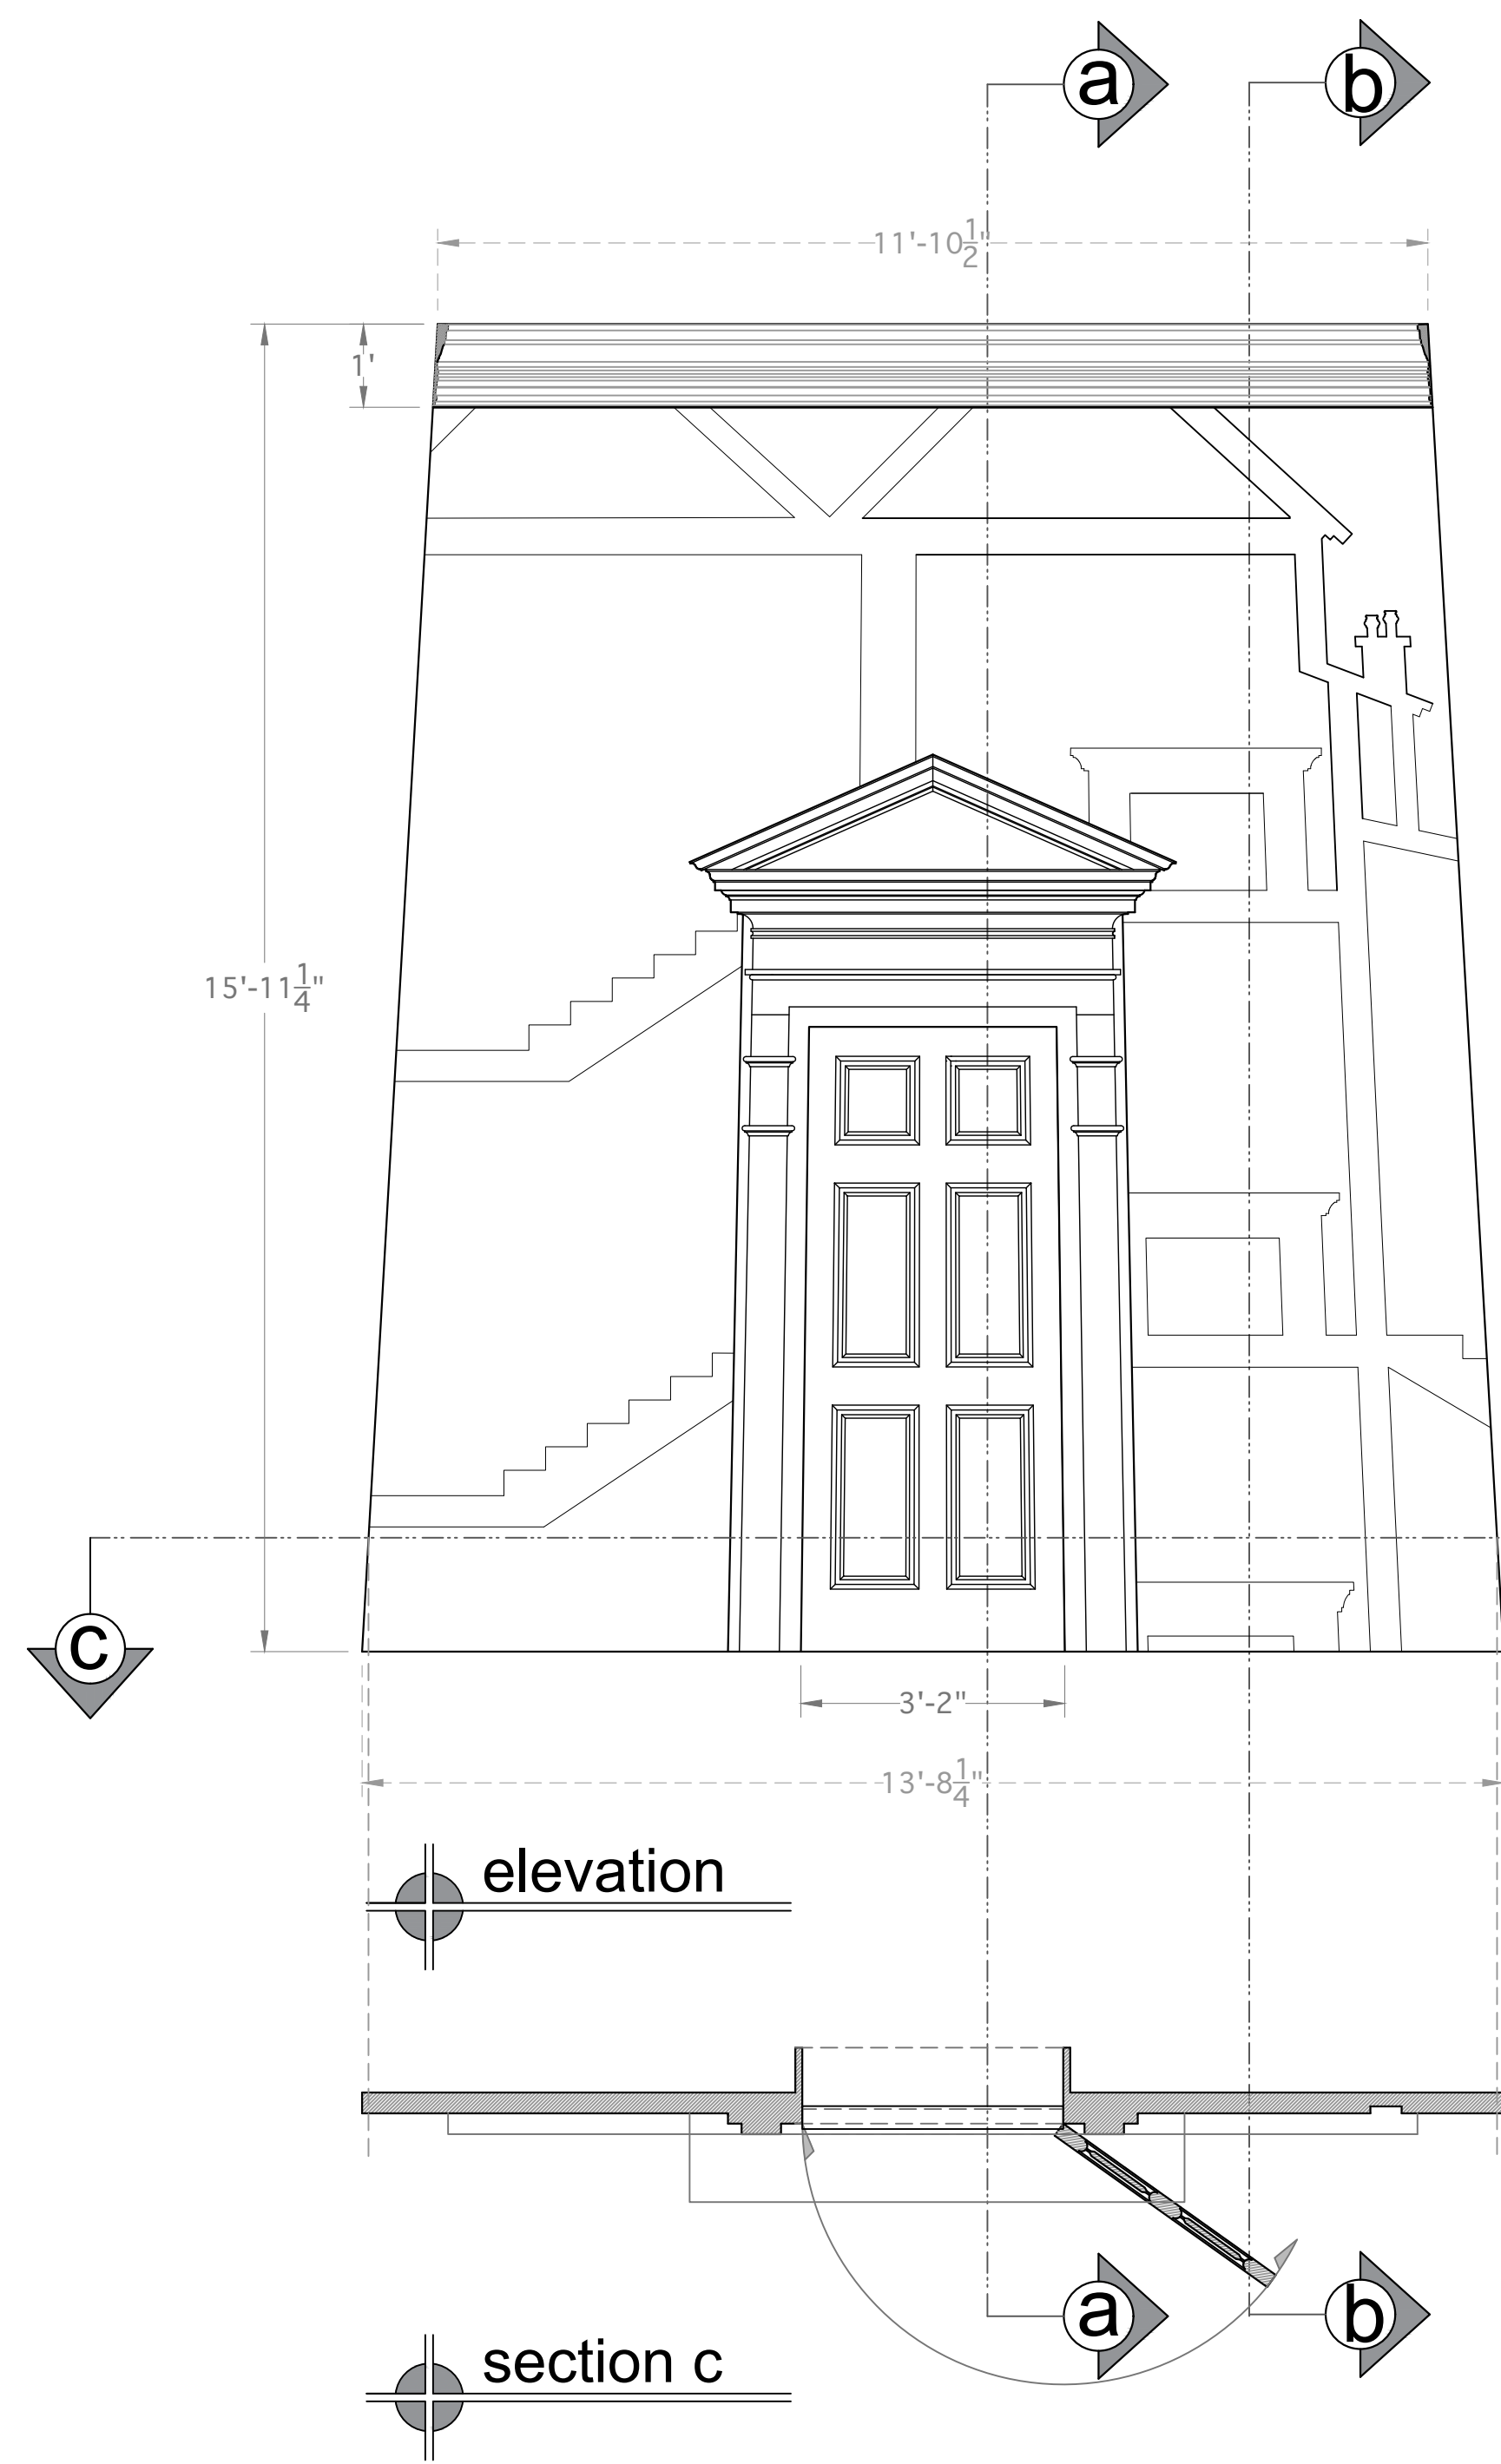


moulding key
crown moulding
<https://www.bowes.com/pdf/Bowes%20Mouldings%205-6-in-x-48-in-12-ft-Painted-PVC-Crown-Moulding%2012-227>
3/4" half round
not found at Lowe's
cove moulding
<https://www.bowes.com/pdf/1-6-in-x-12-ft-Painted-PVC-Cove-Moulding%20100443229>
quarter round moulding
<https://www.bowes.com/pdf/1-6-in-x-12-ft-Painted-PVC-Quarter-Round-Moulding%20100444663>

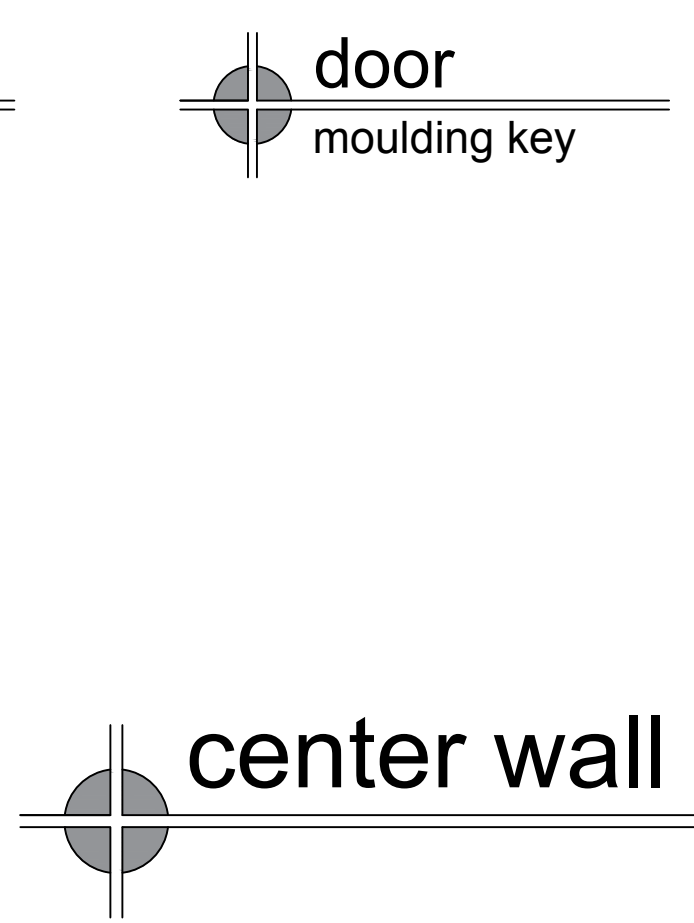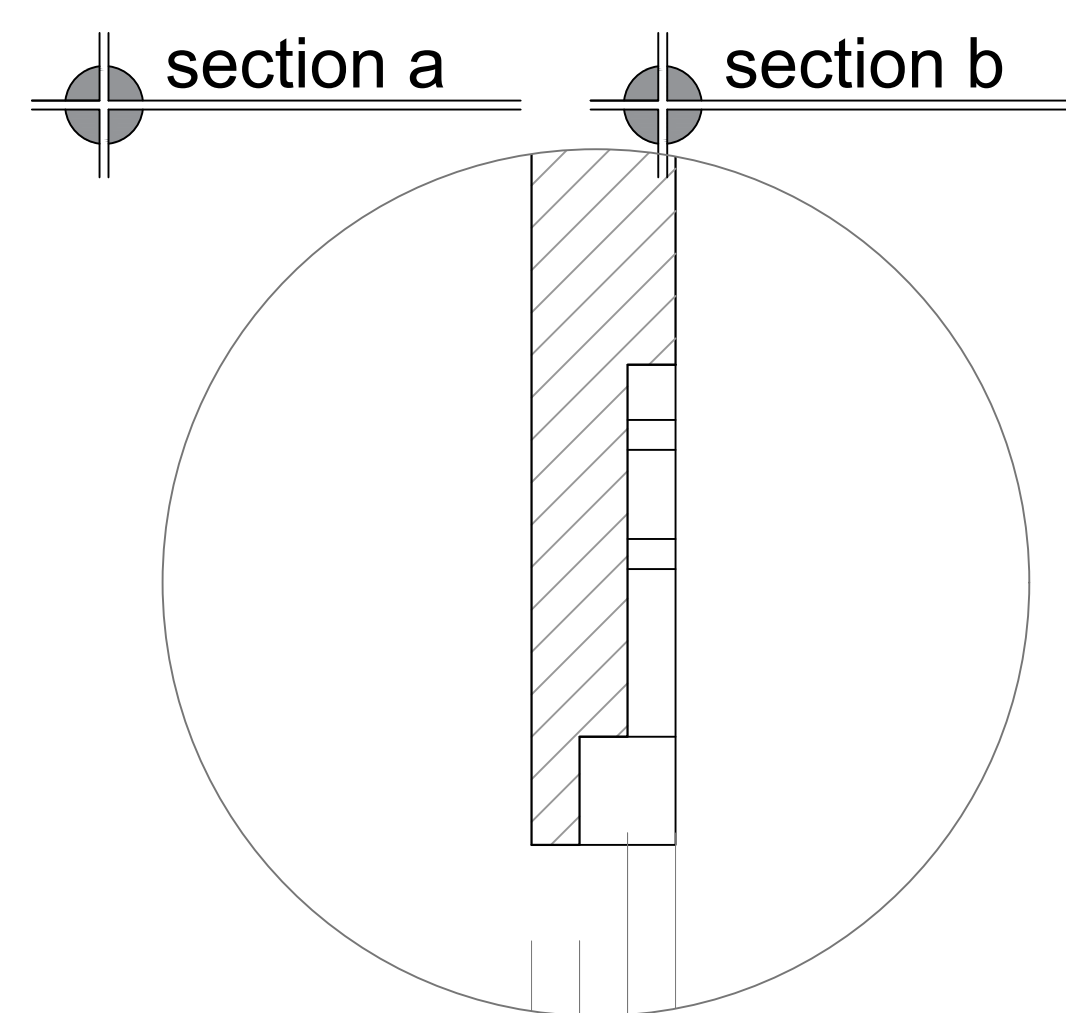


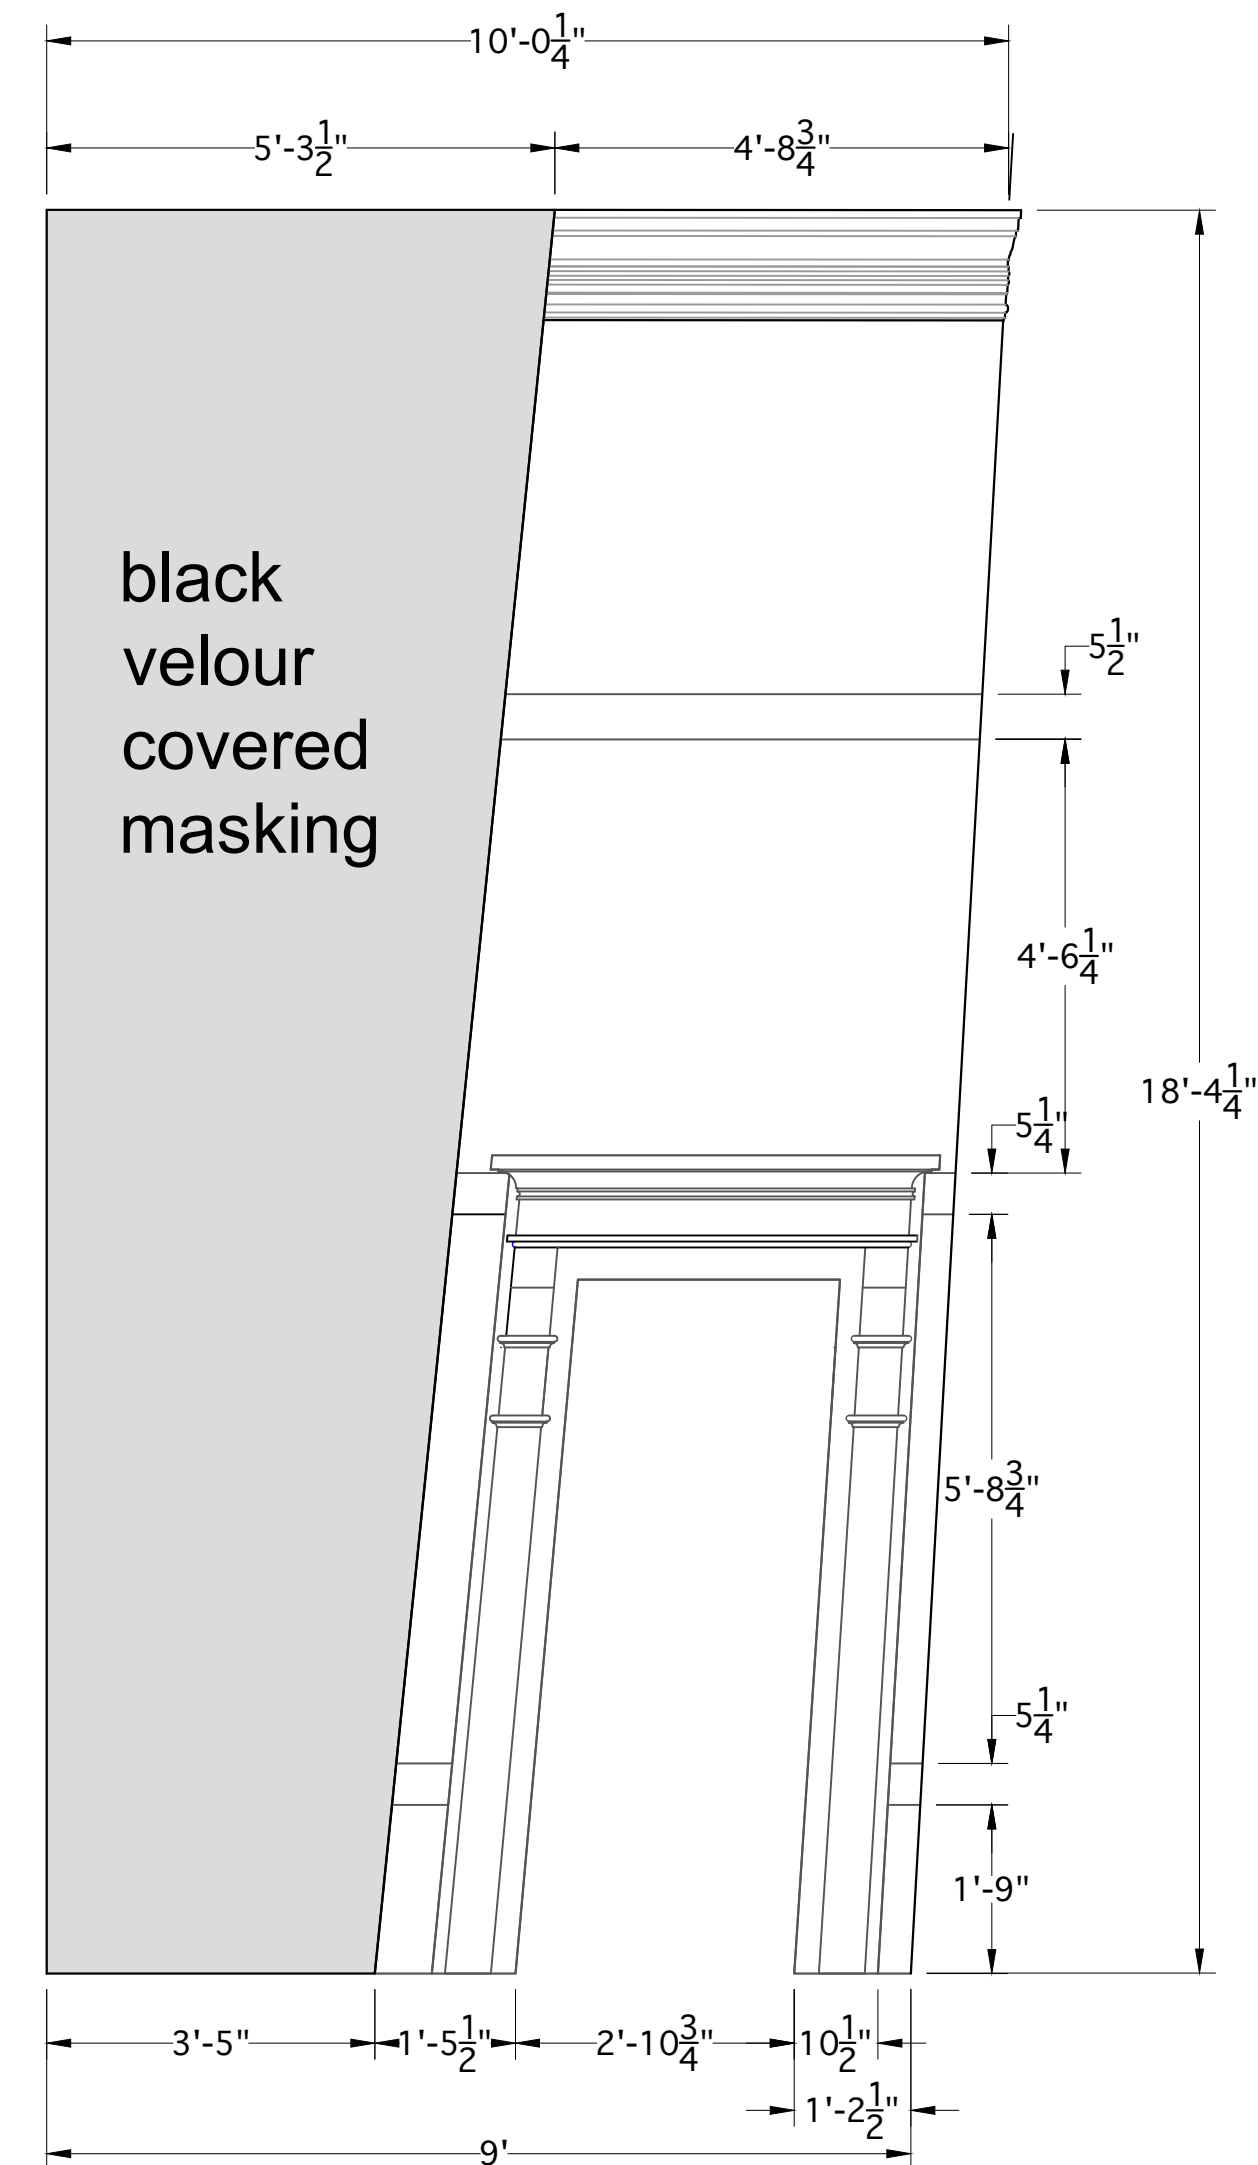


sr wall
elevation

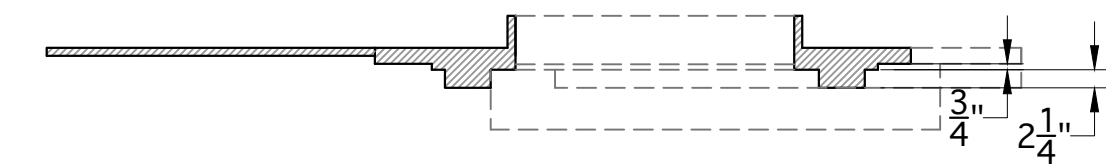

sr wall
plan

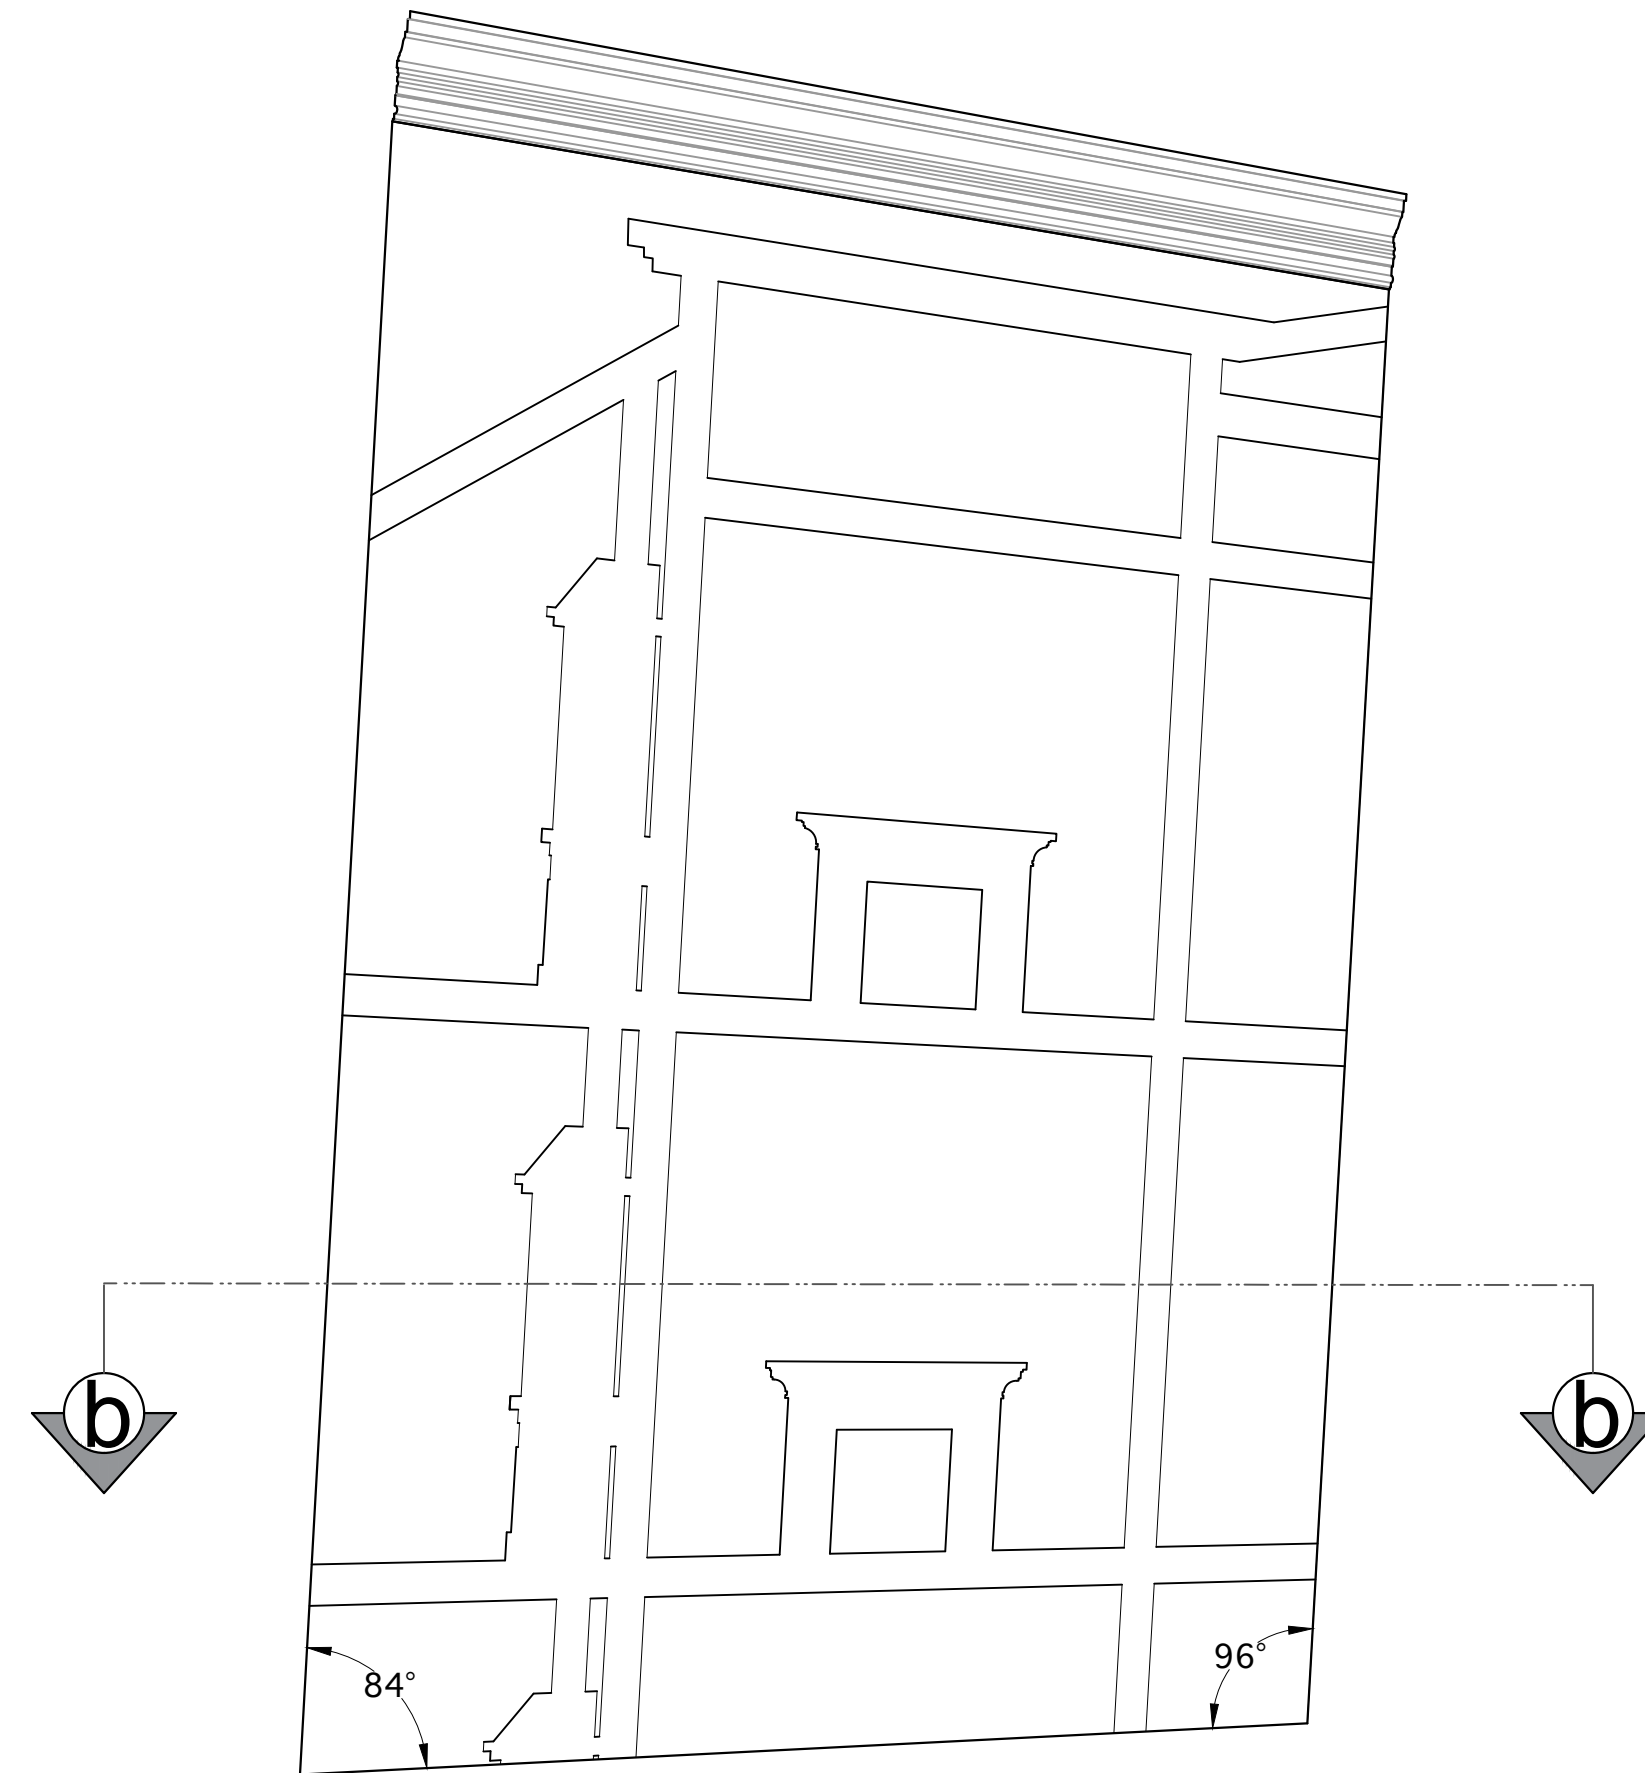

csr wall
elevation

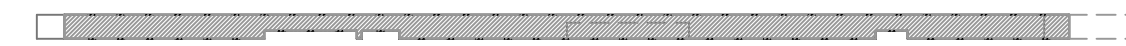

csr wall
section b

sr walls

Revisions



11-19-2018

Scale
1/2" = 1'0"

Designed by Anne Mundell
amundell@andrew.cmu.edu
412.260.4521
www.mundellacademic.com

Directed by
J. Barry
Lewis

The Maltz Jupiter Theatre Presents

A Doll's House
PART 2

